typical 70ft x 100ft

RV GUEST SITE

PULL-THRU - type 1

SCALE 1" = 10'

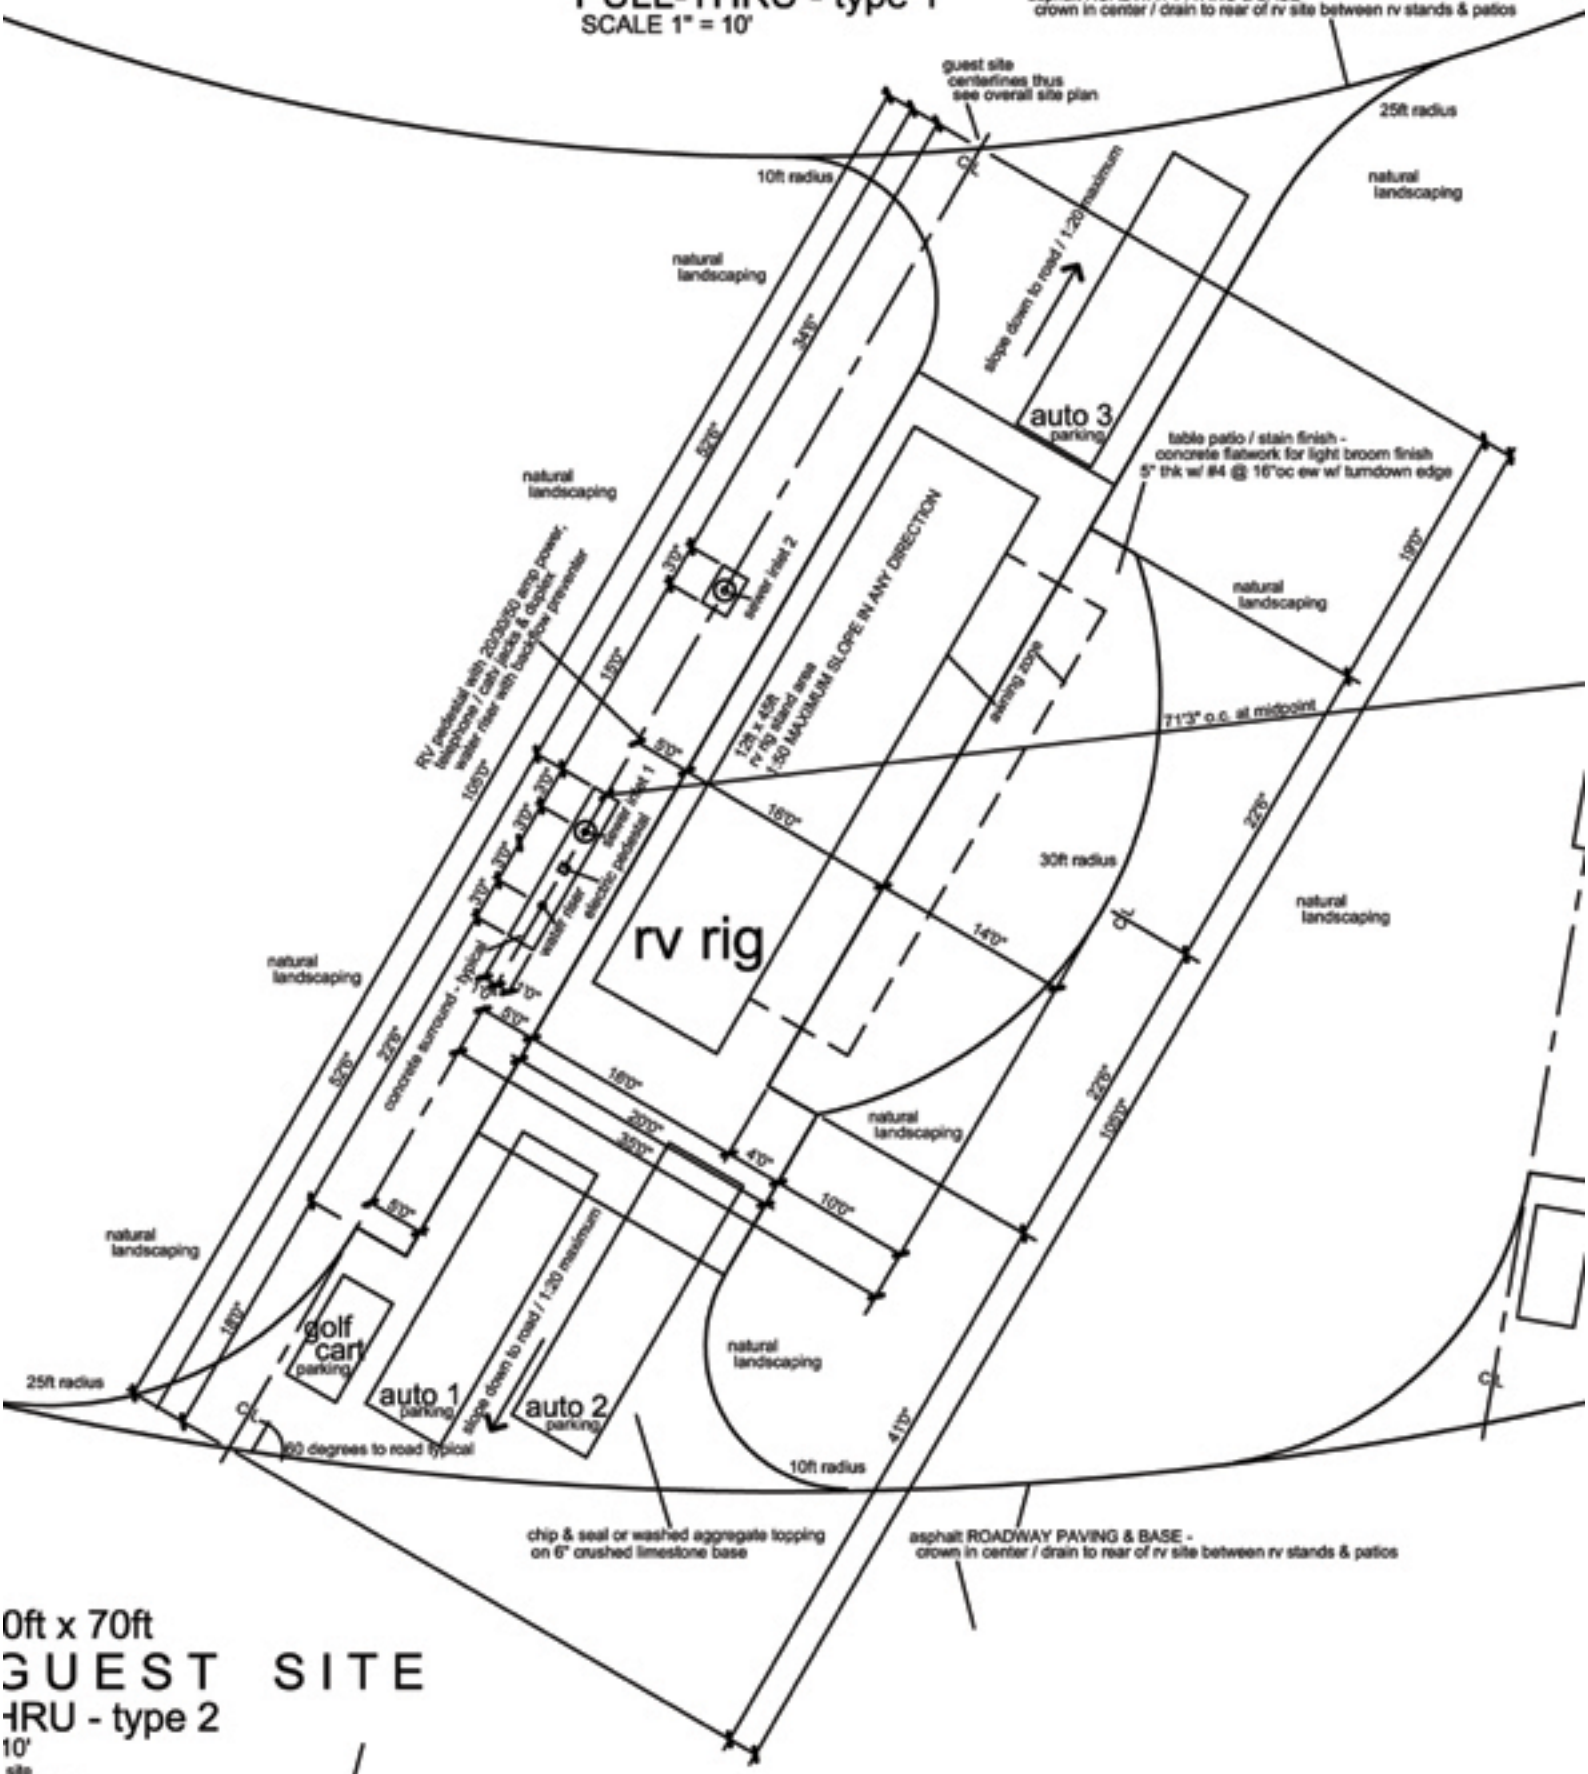

0ft x 70ft

GUEST SITE

HRU - type 2

10'

site
rlines thus
overall site plan